


**Insulation System**

**+**

**Section of Stone Wall**

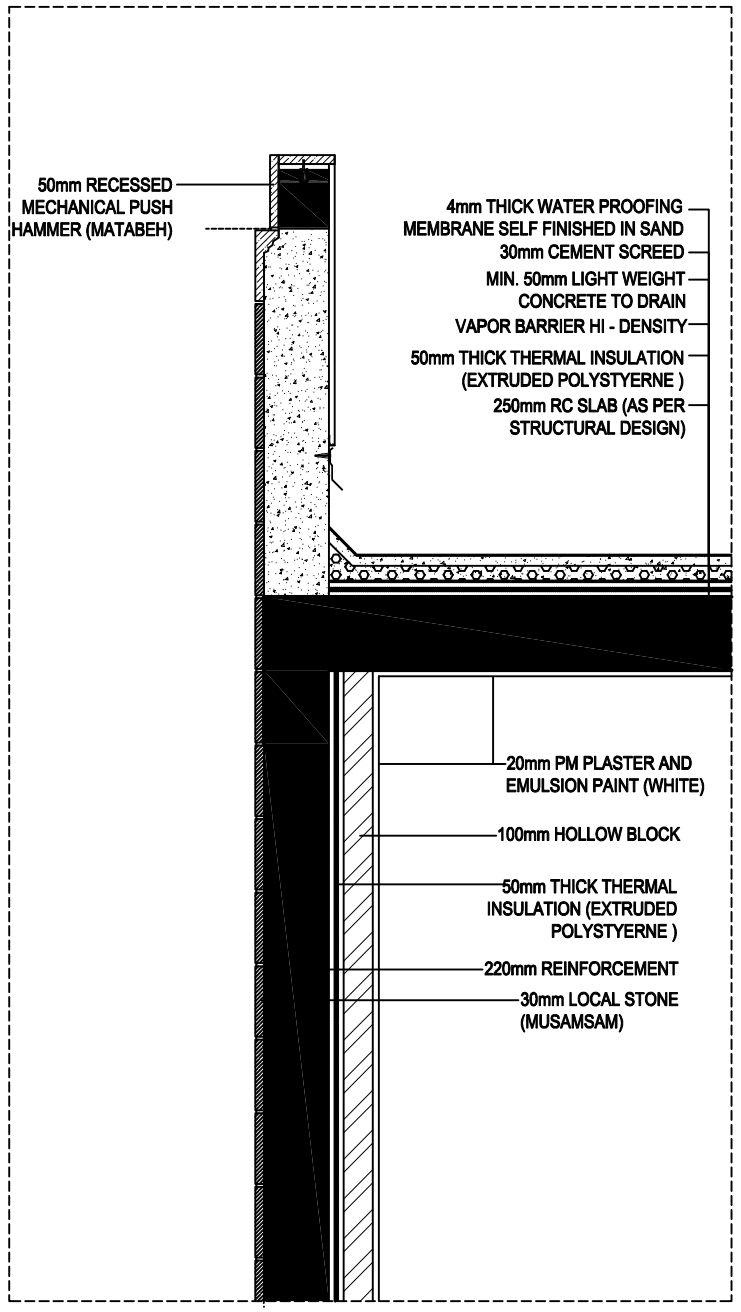


FRONT VIEW




SIDE VIEW

## WARNING & REGULATORY SIGNS SUPPORT

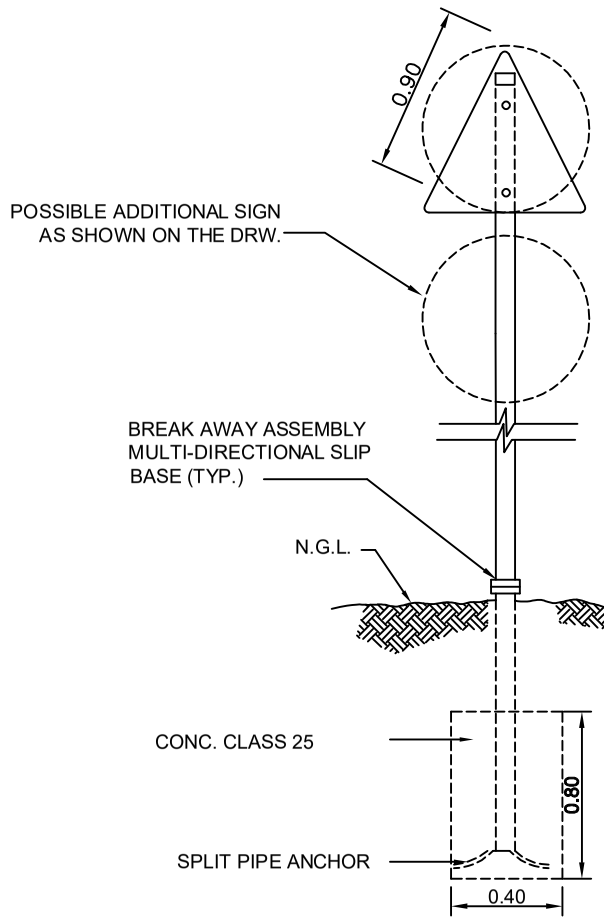KEY PLAN

| Rev | Description | Drawn | Checked | Authorised |
|---|---|---|---|---|
| | | | | |
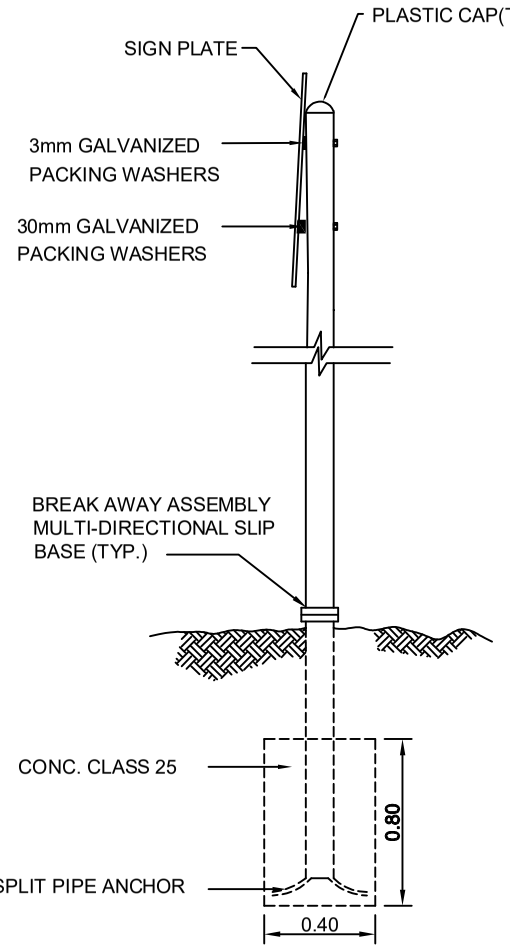
| Purpose of issue | Rev | Date | Authorised |
|---|---|---|---|
| | | | |

| | |
|---|---|
| PLOT NO. | |
| BASIN NO. | |
| LOCATION : | |

desinged By :

PROJECTS DIVISION
LAND TRANSPORT
TERMINALS DEPARTMENT
LTRC

Project:

**BUS TERMINAL REHABILITATION PROJECT / KARAK**

Drawing title:

**Sign Support Detail**
**Insulation System**
**Section of Stone Wall**

| | | | |
|---|---|---|---|
| Design | قسم المشاريع- مرافق النقل | | |
| Checked | | | |
| Drawn | | | |
| Original Scale | Date: 16-11-2023 | | Size A3 |
| Drawing Number A04 | | | Rev 0 |




TOP OF ROOF
SCALE: 1/50




GROUND FLOOR PLAN
SCALE: 1/50

| LEGEND | |
|---|---|
| 01 | STONE |
| 02 | PM PLASTER AND WEATHER SHIELD PAINT |
| 03 | DOUBLE GLAZED CLEAR GLASS |
| 04 | STEEL LADDER |
| /1/ | DOUBLE GLAZING WITH FOLLOWING COMPOSITION:<br>6mm THICK CLEAR TEMPERED GLASS<br>OUTER PANEL 12mm AIR SPACE<br>6mm THICK CLEAR TEMPERED GLASS<br>INTERNAL PANEL |
| F | FIXED PANEL<br>DOUBLE GLAZING WITH FOLLOWING COMPOSITION:<br>6mm THICK CLEAR TEMPERED GLASS<br>OUTER PANEL 12mm AIR SPACE<br>6mm THICK CLEAR TEMPERED GLASS<br>INTERNAL PANEL |
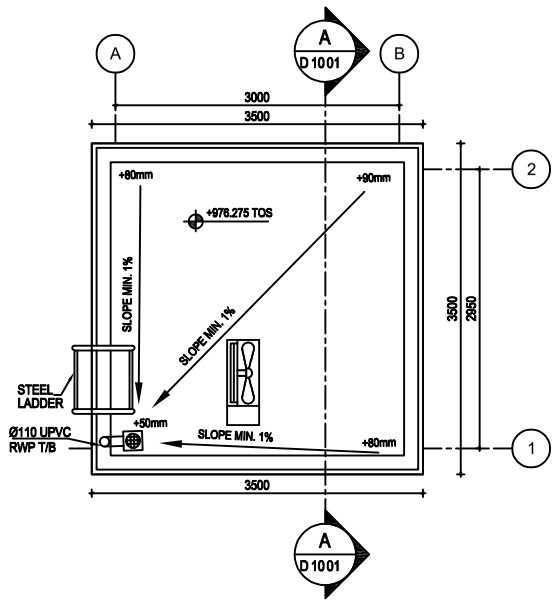
| D. TYPE | S01 | | W. TYPE | W01 | |
|---|---|---|---|---|---|
| | 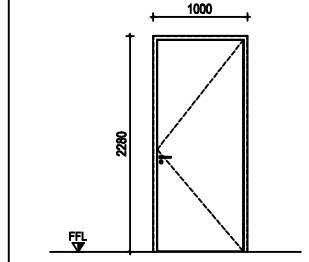 | | | 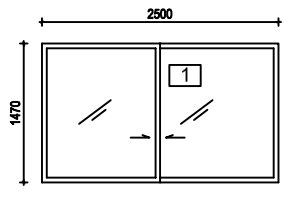 | |
| WIDTH | 1000 | SCALE 1:50 | WIDTH | 2500 | SCALE 1:50 |
| HEIGHT | 2280 | | HEIGHT | 1470 | |
| REMARKS | STEEL DOOR | | REMARKS | DOUBLE GLAZED WINDOW | |

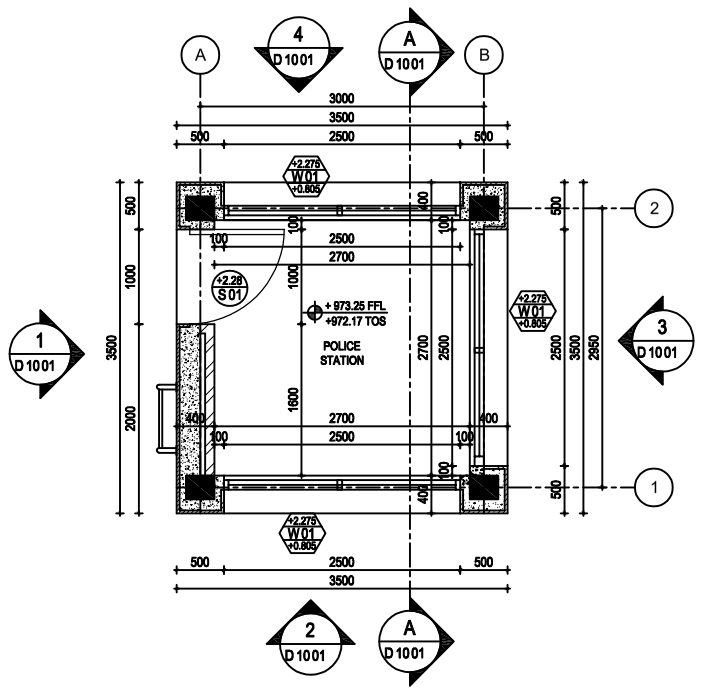


SECTION (A-A)
SCALE: 1/50




ELEVATION (1)
SCALE: 1/50

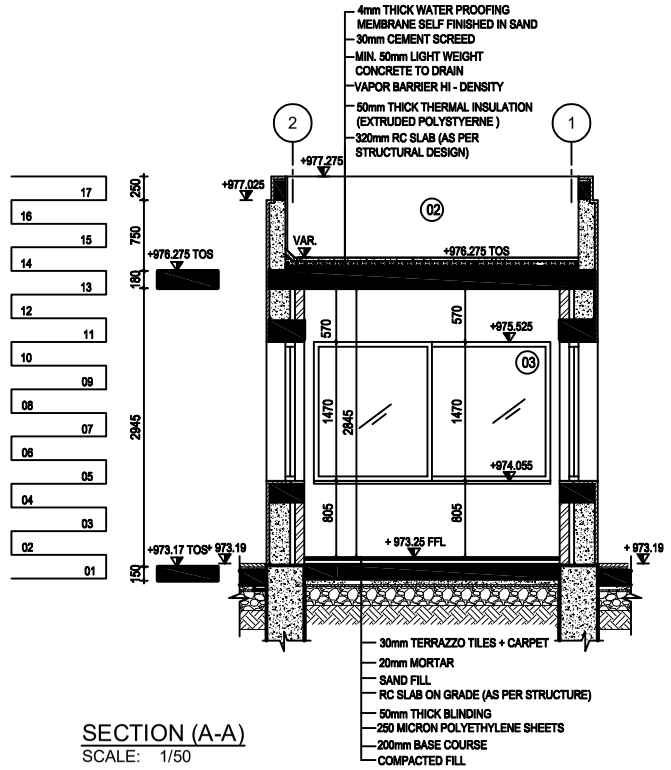


ELEVATION (2)
SCALE: 1/50

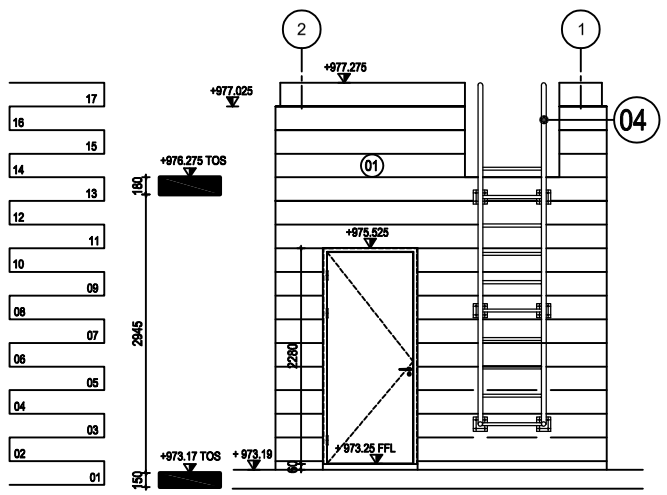


ELEVATION (3)
SCALE: 1/50

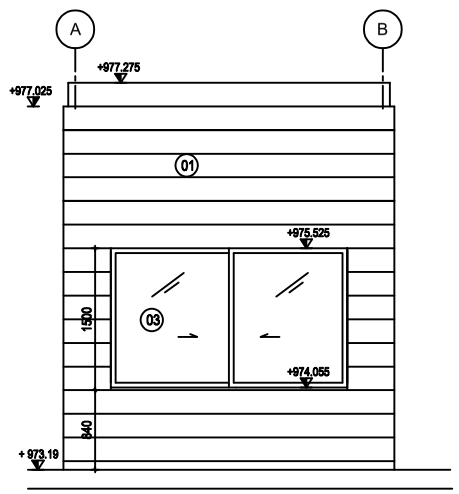


ELEVATION (4)
SCALE: 1/50

KEY PLAN
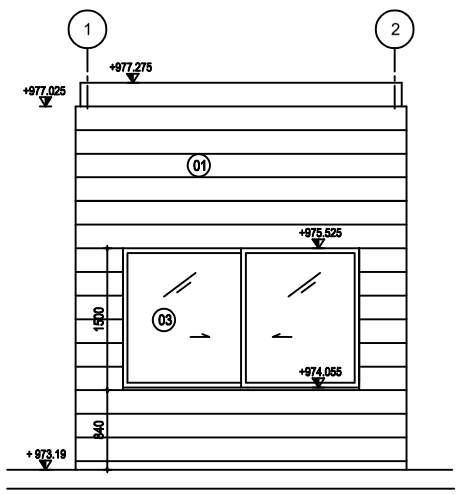
| Rev | Description | Drawn | Checked | Authorised |
|---|---|---|---|---|
| | | | | |

| Purpose of issue | Rev | Date | Authorised |
|---|---|---|---|
| | | | |
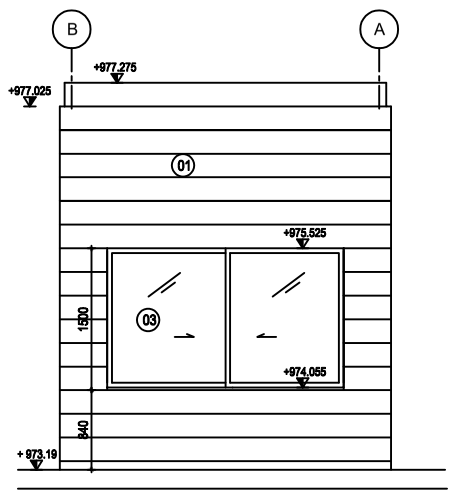
| | |
|---|---|
| PLOT NO. | |
| BASIN NO. | |
| LOCATION : | |

designed By :

PROJECTS DIVISION
LAND TRANSPORT
TERMINALS DEPARTMENT
LTRC

Project:

**BUS TERMINAL REHABILITATION PROJECT / KARAK**

Drawing title:

**Police Station**

| | | | |
|---|---|---|---|
| Design | قسم المشاريع- مرافق النقل | | |
| Checked | | | |
| Drawn | | | |
| Original Scale | Date: 16-11-2023 | | Size A3 |
| Drawing Number A05 | | | Rev 0 |